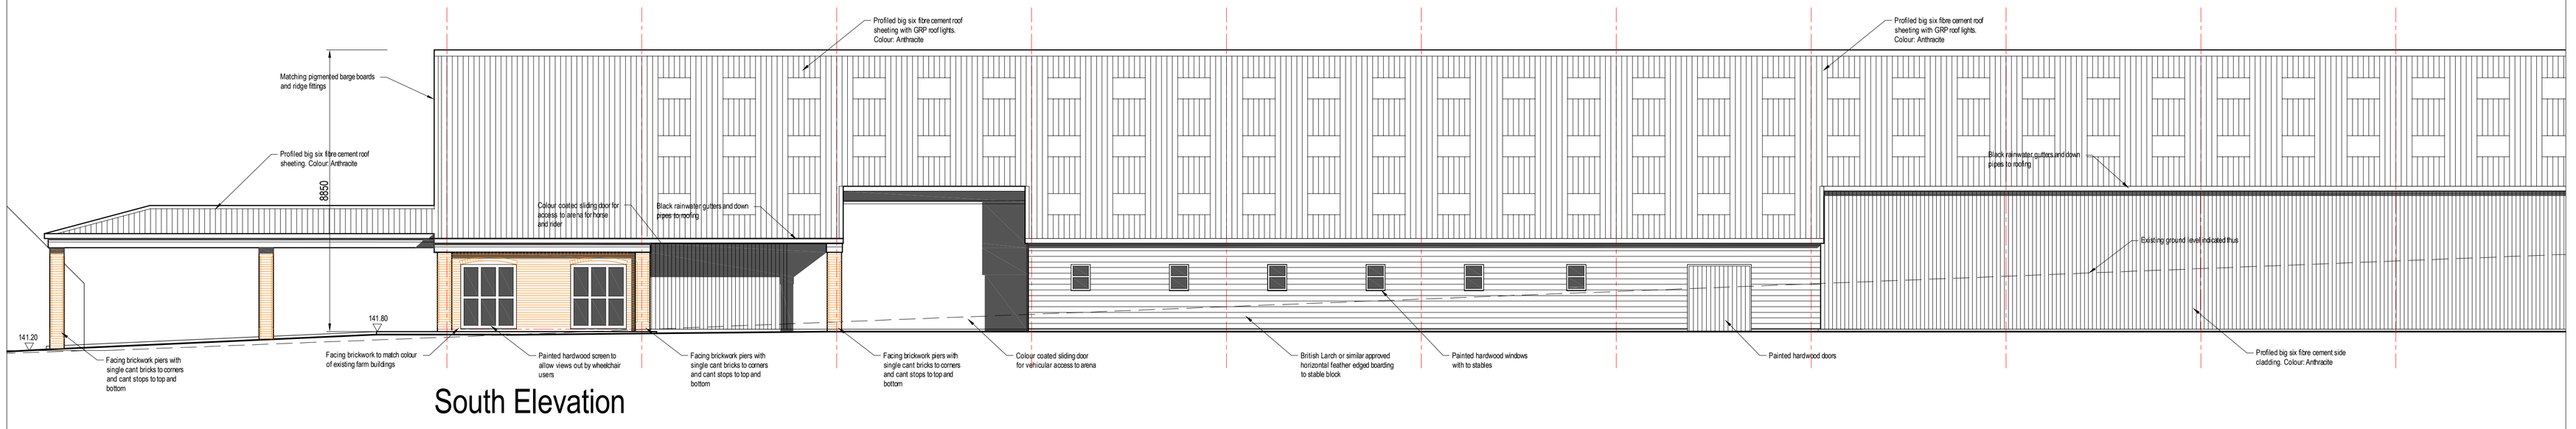

South Elevation

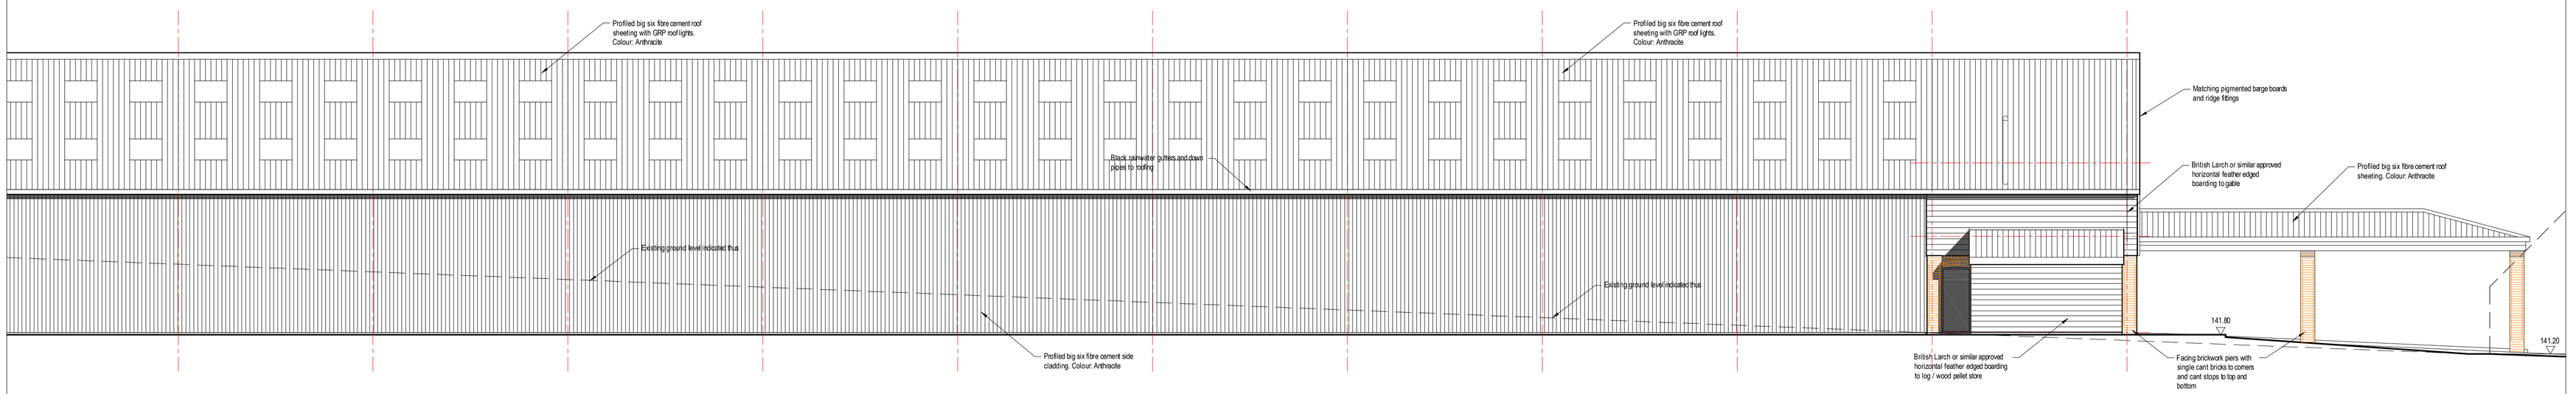

North Elevation

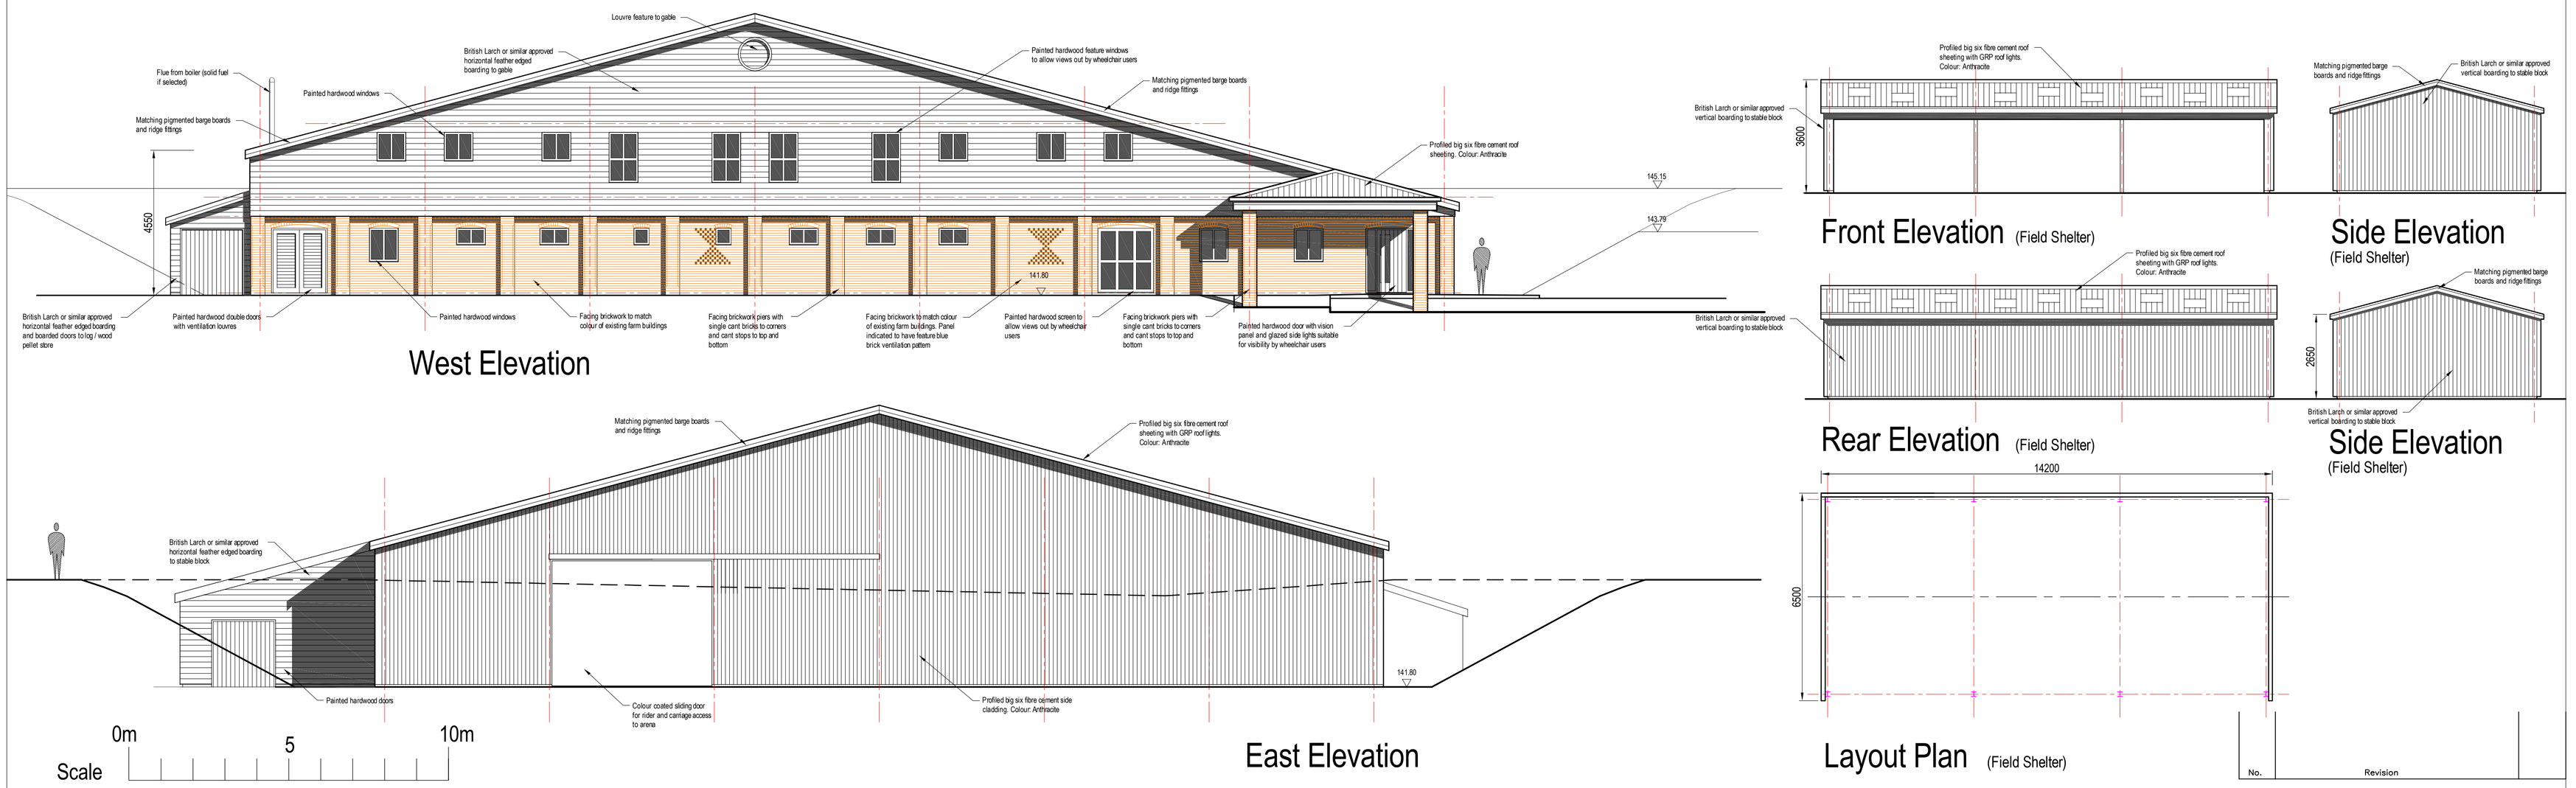

West Elevation

East Elevation

Front Elevation (Field Shelter)

Side Elevation (Field Shelter)

Rear Elevation (Field Shelter)

Side Elevation (Field Shelter)

Layout Plan (Field Shelter)

Scale 0m 5 10m

No.	Revision

HASTON REYNOLDS
CHARTERED SURVEYORS
RICS
+ 44 (0) 1902 84 05 48
ian@hastonreynolds.co.uk

If in doubt; ask
Do not scale off printed drawings
This drawing is the copyright and property of Haston Reynolds Ltd and is to be used only for the purposes of a planning application

DATE Apr 2014	SCALE 1 : 100@A1
ORIGIN CdsII	VERIFIED ISR
FILE NAME H0184PerryBradleyFarmPL1a	
ISSUE Planning	A1 Drawing

JOB TITLE
Bradley Farm
Farley
Much Wenlock

CLIENT
The Perry Group

DRAWING TITLE
Riding School and Field Shelters
Elevations

DRAWING No. H0184-03-A1-PL-07
REV.